

WORLD TRADE CENTER
PORT AUTHORITY

[Signature]
ENGINEERING PROGRAM MANAGER
WORLD TRADE

[Signature]
CHIEF ENVIRONMENTAL ENGINEER

No. Date Revision Approved

ENGINEERING DEPARTMENT

WORLD
TRADE
CENTER

ENVIRONMENTAL

Title

B1/B2 LEVELS

FIREPROOFING ABATEMENT
AND REPLACEMENT

ASBESTOS ABATEMENT PLAN
B-2 LEVEL NORTH


This drawing subject to conditions in Contract. All
dimensions, ideas, designs and methods herein are
reserved to Port Authority and may not be used
without its written consent.

BMS SAM BMS
Designed by Drawn by Checked by

8/31/99 N.T.S.
Date Scale


WTC 881.073 V-4
Contract Number Drawing Number

K:\VILLAGE\WTC\14777.01\WTCV-4

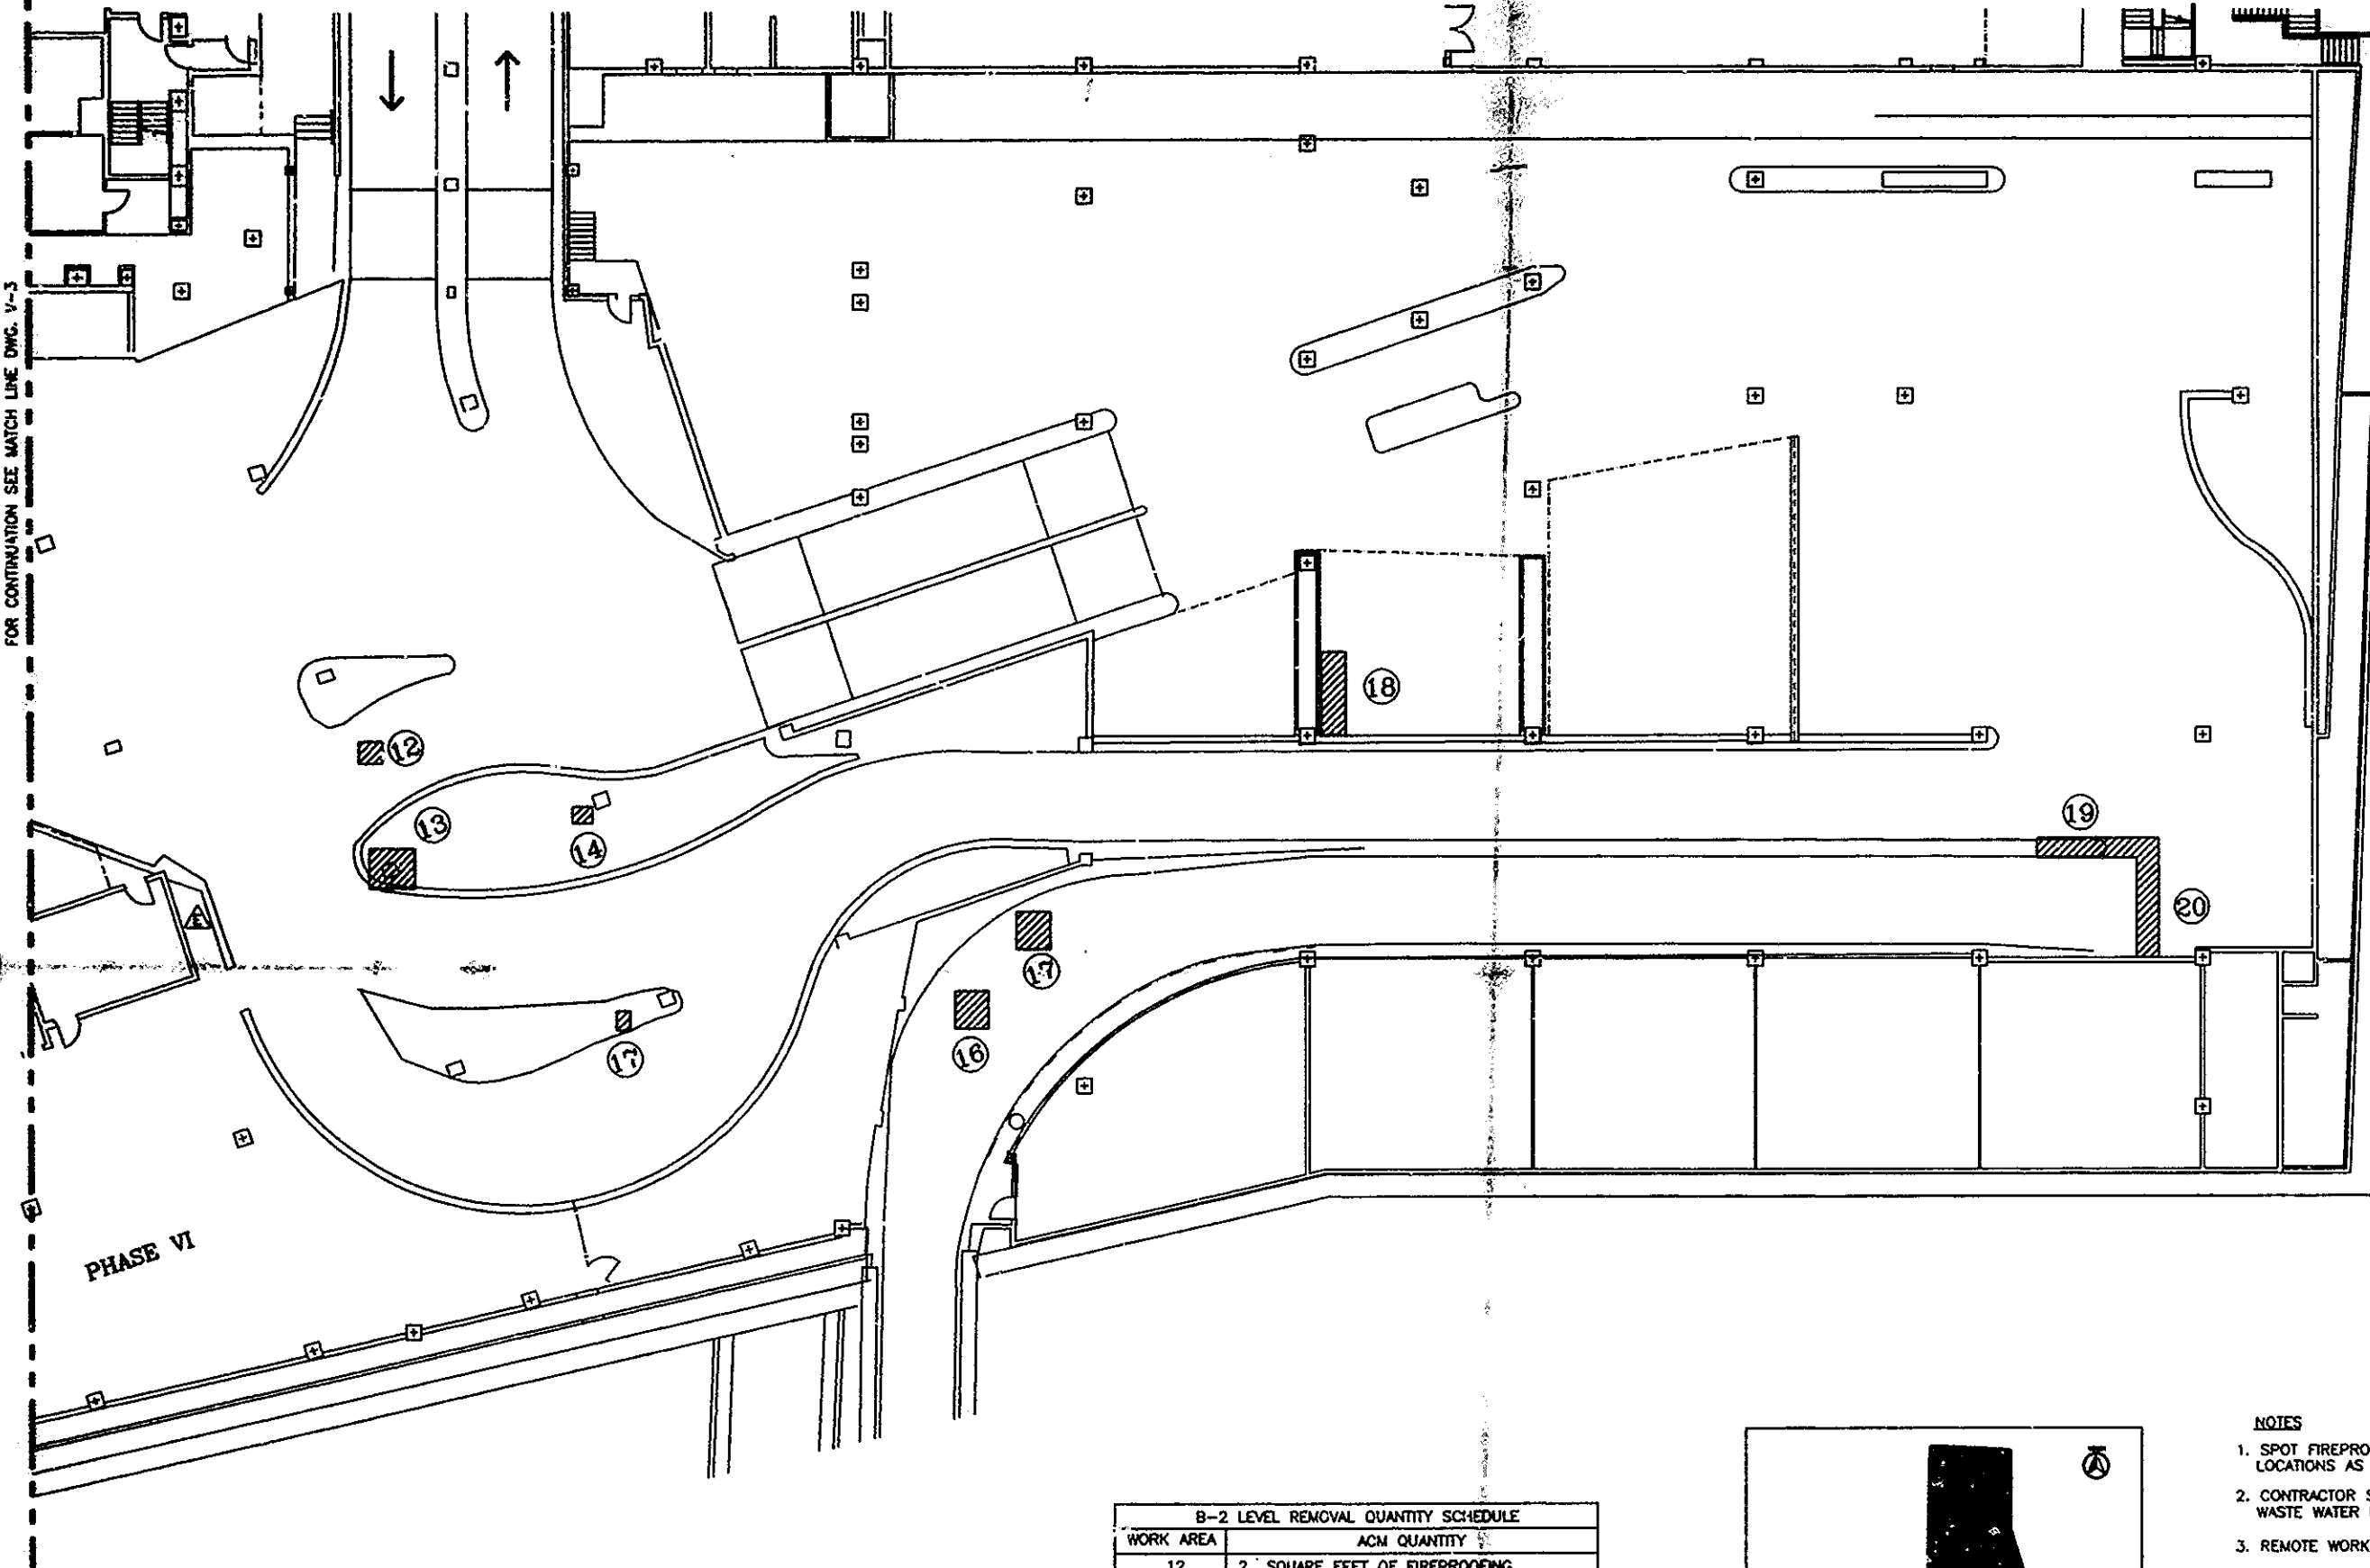

PHASE VI

B-2 LEVEL REMOVAL QUANTITY SCHEDULE	
WORK AREA	ACM QUANTITY
12	2 SQUARE FEET OF FIREPROOFING
13	5 SQUARE FEET OF FIREPROOFING
14	1 SQUARE FEET OF FIREPROOFING
15	1 SQUARE FEET OF FIREPROOFING
16	5 SQUARE FEET OF FIREPROOFING
17	5 SQUARE FEET OF FIREPROOFING
18	15 SQUARE FEET OF FIREPROOFING
19	140 SQUARE FEET OF FIREPROOFING
20	140 SQUARE FEET OF FIREPROOFING

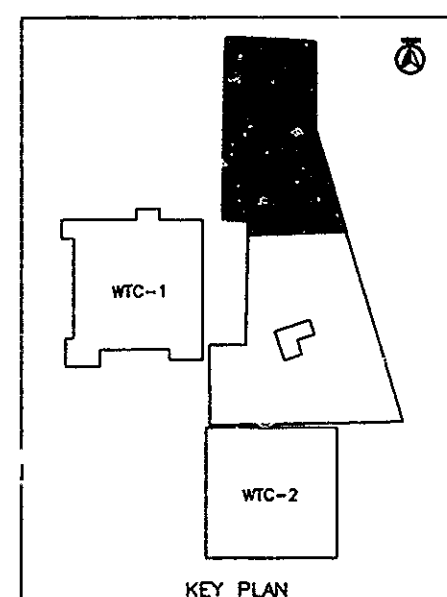

KEY PLAN

NOTES

1. SPOT FIREPROOFING ABATEMENT SHALL BE CONDUCTED AT LOCATIONS AS NOTED.
2. CONTRACTOR SHALL VERIFY AND COORDINATE WITH THE ENGINEER WASTE WATER DISPOSAL LOCATION IN THE FIELD.
3. REMOTE WORKER DECON SHALL BE LOCATED AS NOTED.

LEGEND

	ASBESTOS-CONTAINING FIREPROOFING BE REMOVED APPROX. ELEV. 10' AFF
	WATER SOURCE AND DRAIN
	ELECTRICAL POWER SOURCE
	FIRE EXTINGUISHER
	DECONTAMINATION UNIT LOCATION
	INDICATES WORK AREA DESIGNATION
	ABOVE FINISHED FLOOR